



IDP
UREDITVENA SITUACIJA - TLORIS KLETI
M 1:250

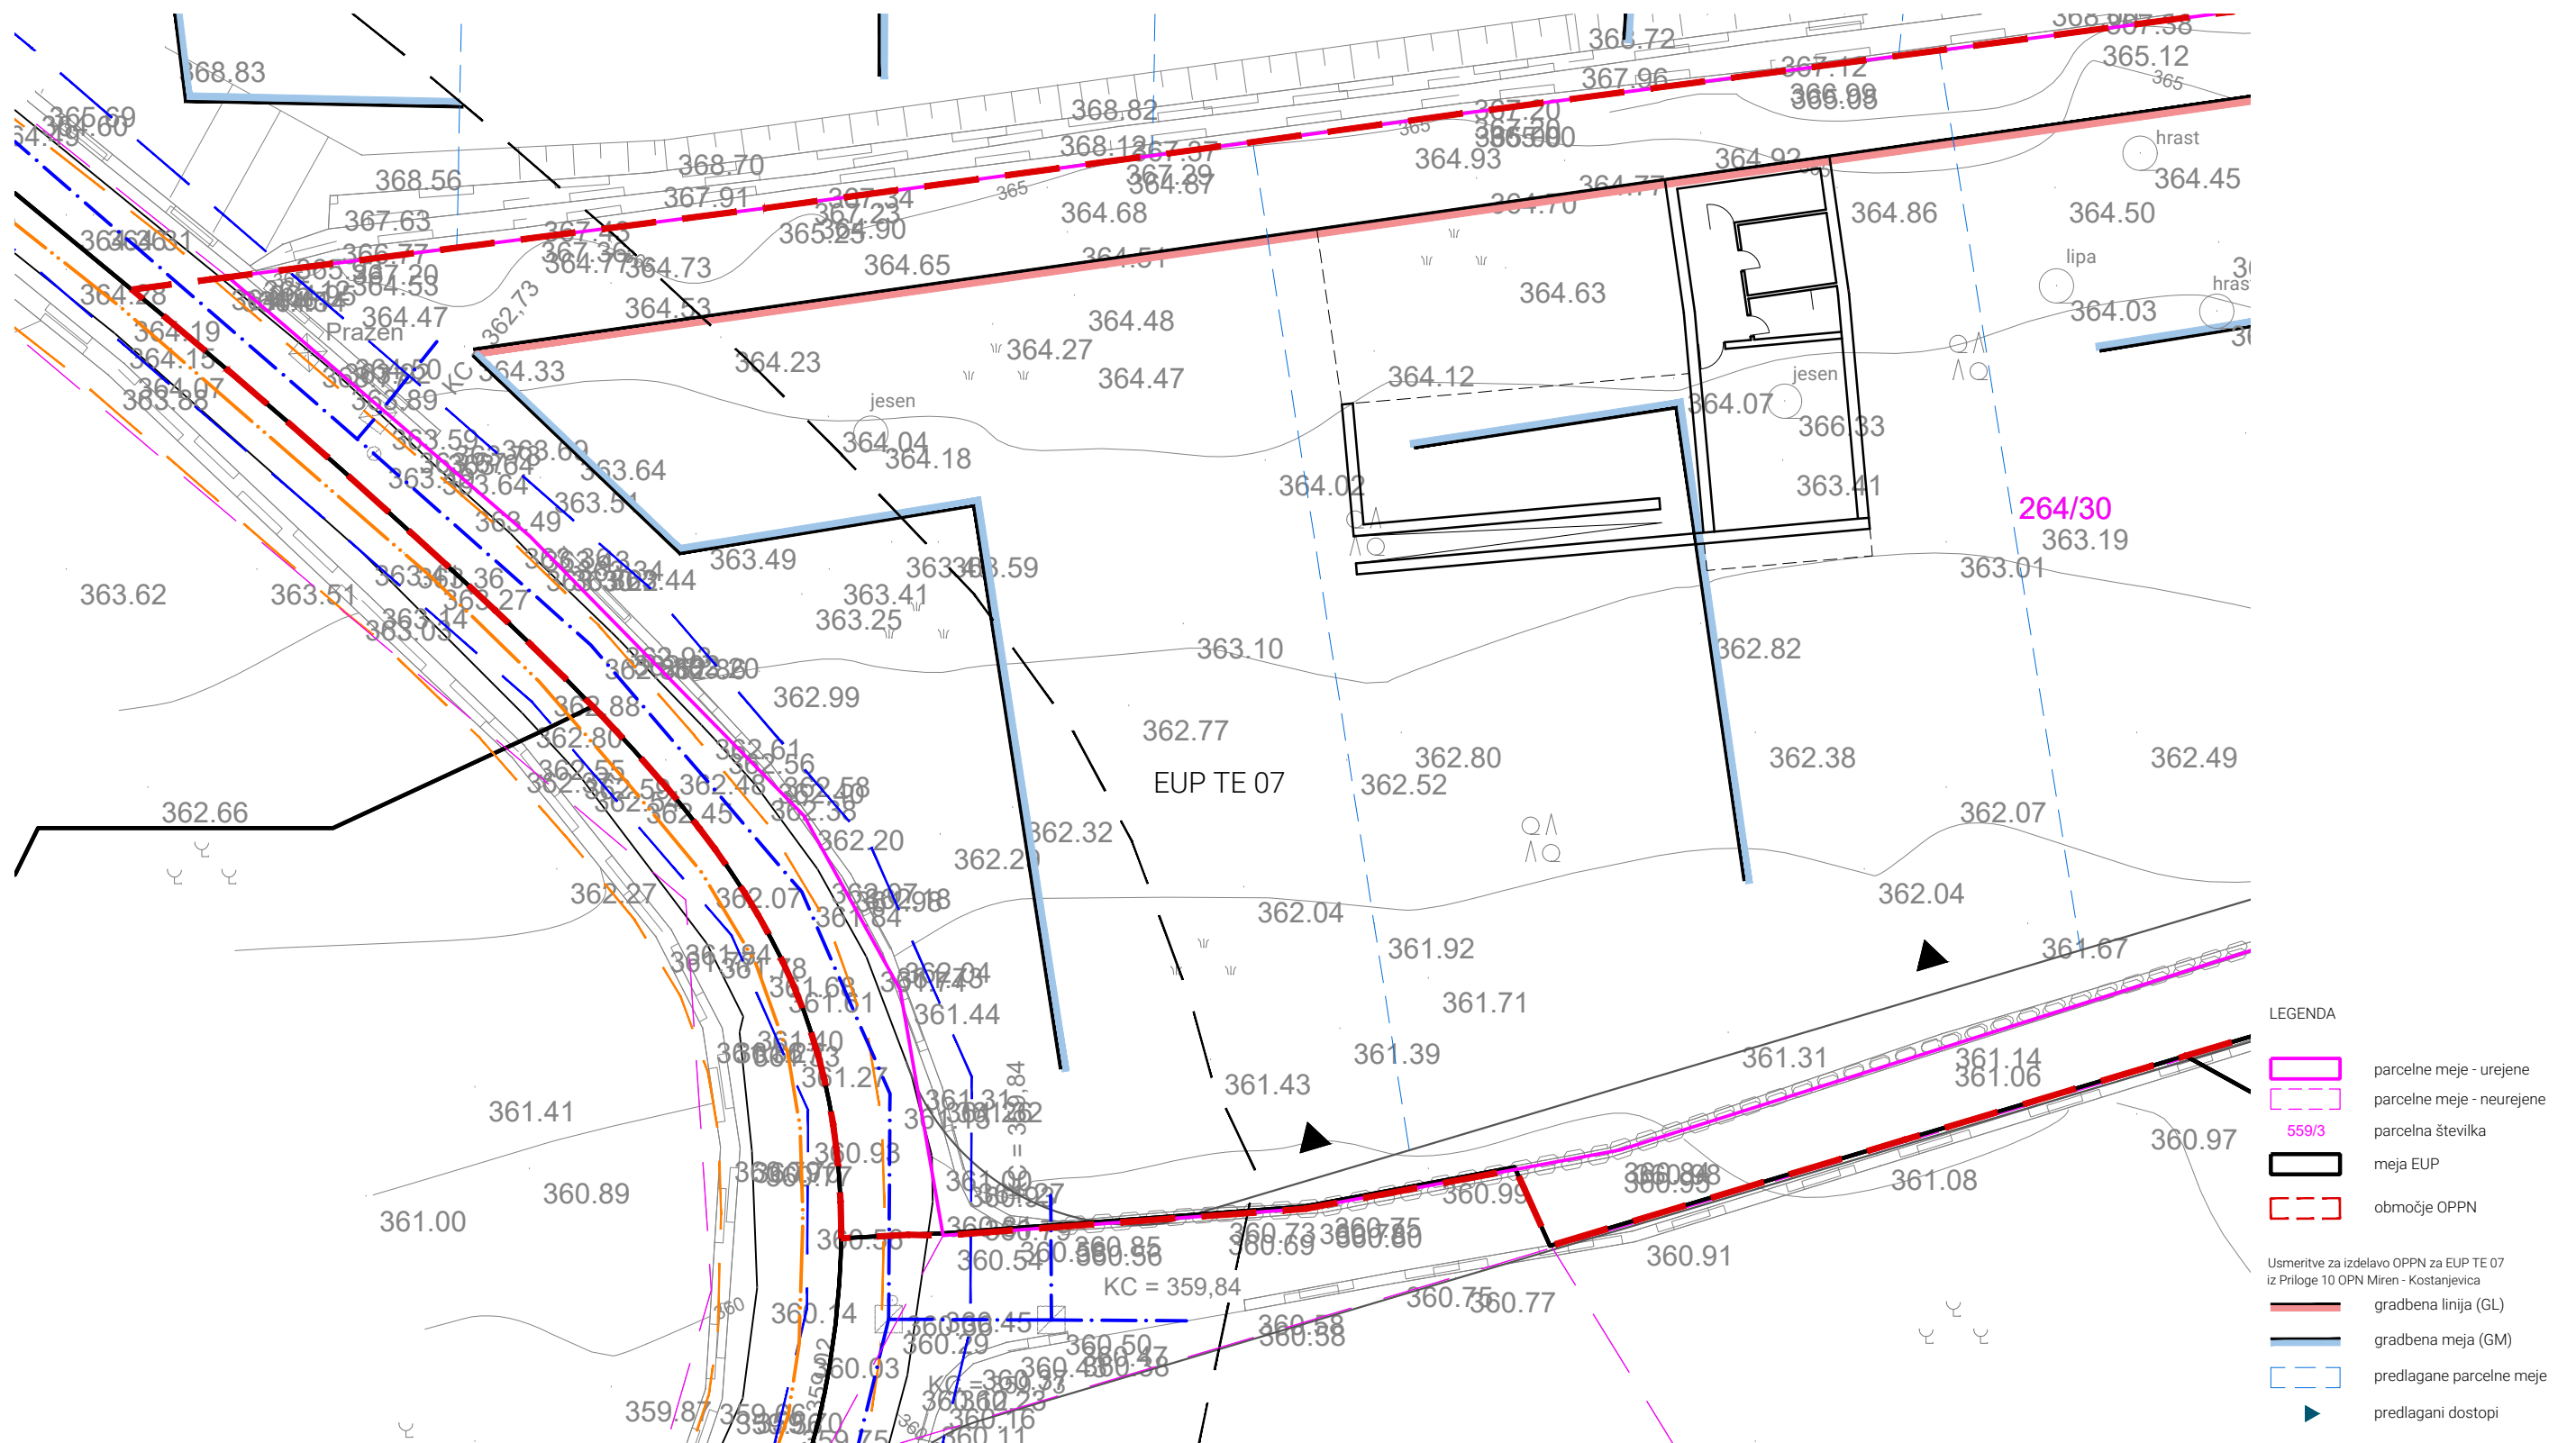

ink. ARHITEKTURA INTERIER

HIŠA TEMNICA

IDP
TLORIS KLETI
M 1:100

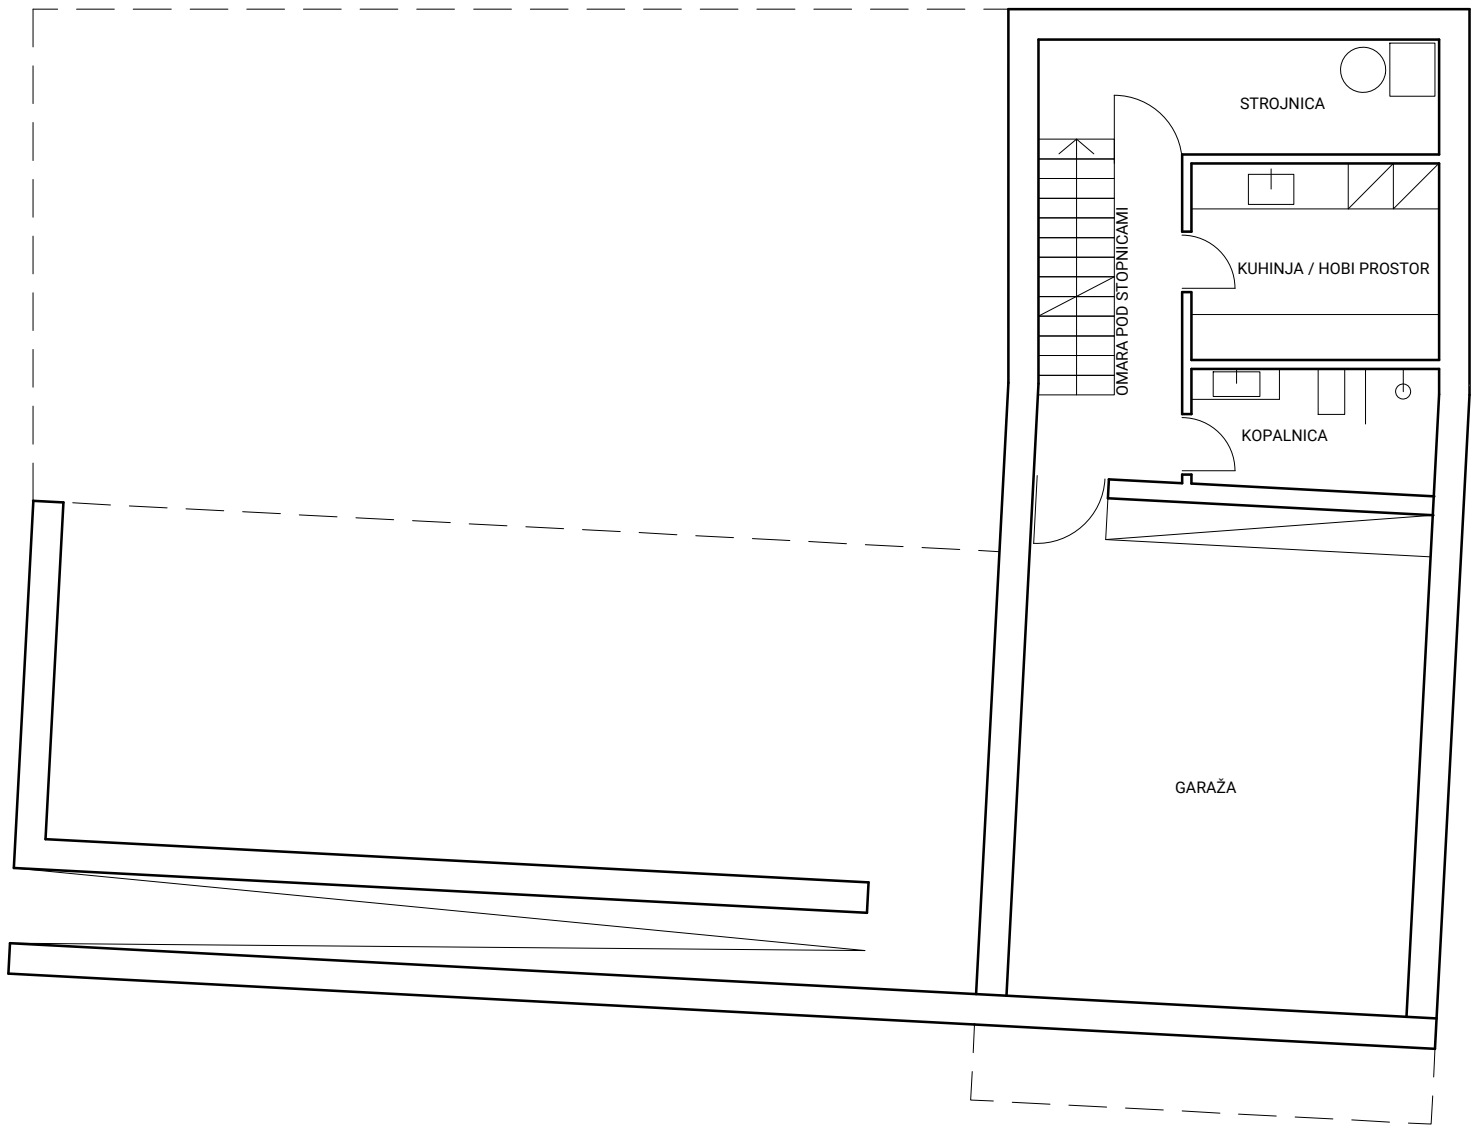

ink. ARHITEKTURA INTERIER

Janja Orel s.p.
Partizanska cesta 17
6210 Sežana

+386 40 80 73 83
janja@inkarh.si
www.inkarh.si

UREDITVENA SITUACIJA - TLORIS PRITLIČJA
M 1:250



HIŠA TEMNICA

IDP
TLORIS PRITLIČJA
M 1:100




ink. ARHITEKTURA INTERIER

Janja Orel s.p.
Ulica Mirka Pirca 4
6210 Sežana

+386 40 80 73 83
janja@inkarh.si
www.inkarh.si


IDP
UREDTVENA SITUACIJA - TLORIS GALERIJE
M 1:250




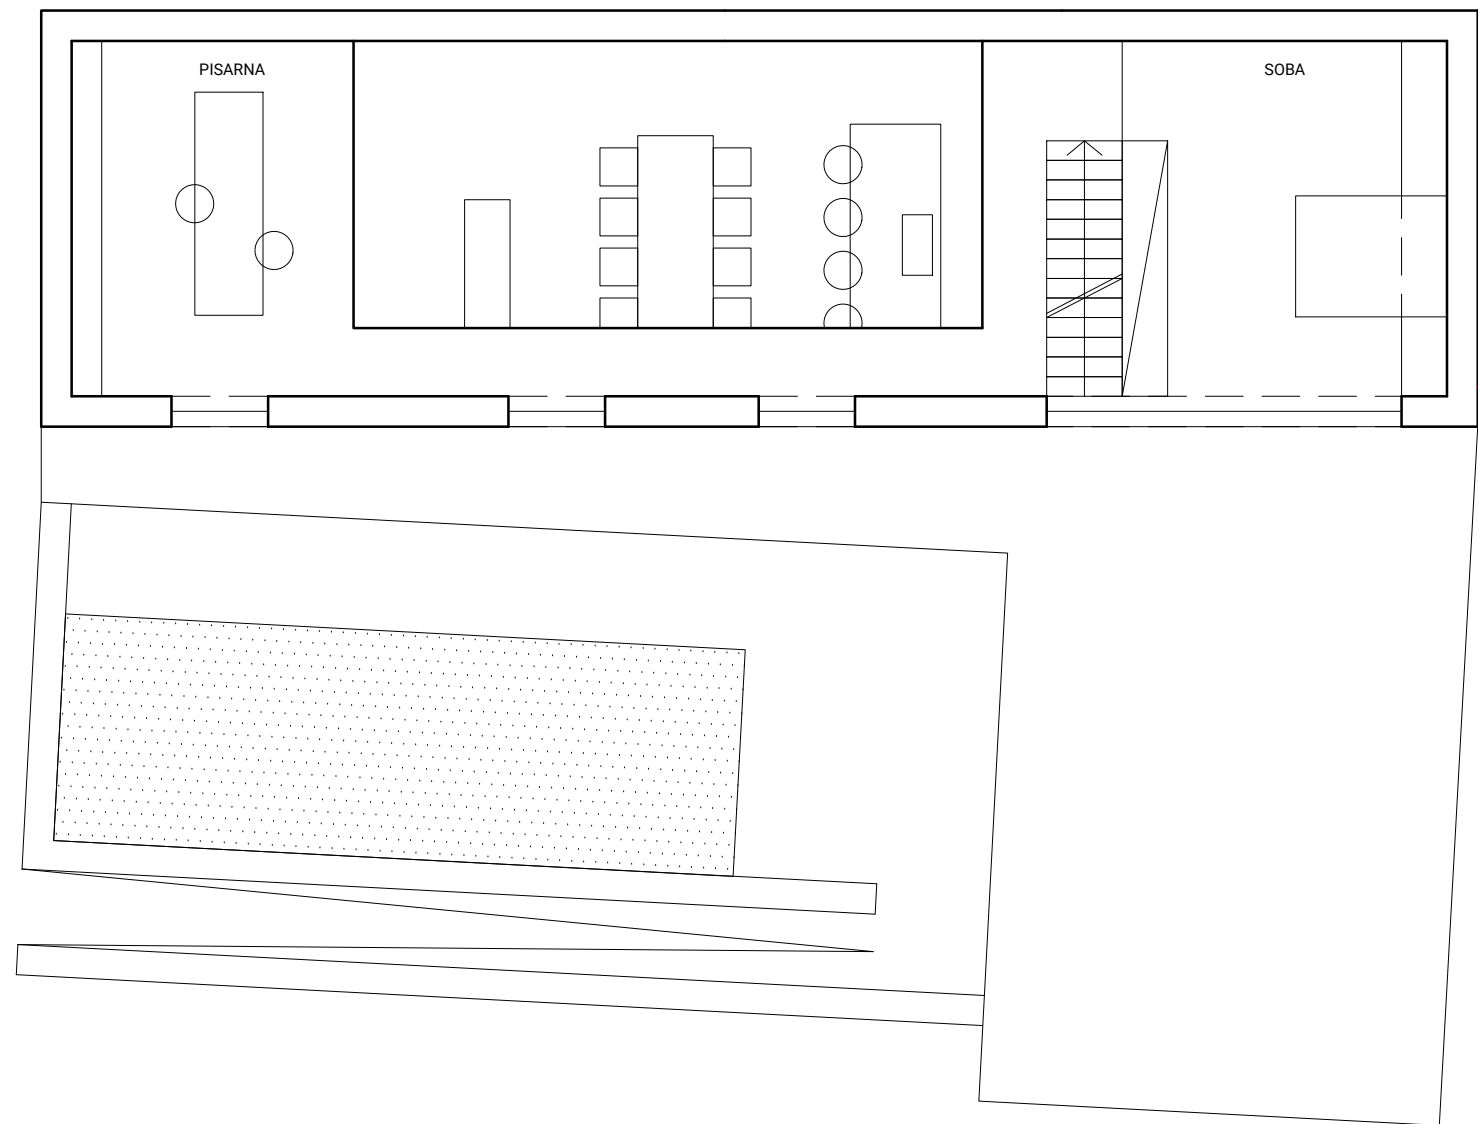


HIŠA TEMNICA


IDP
UREDITVENA SITUACIJA - TLORIS STREHE
M 1:250

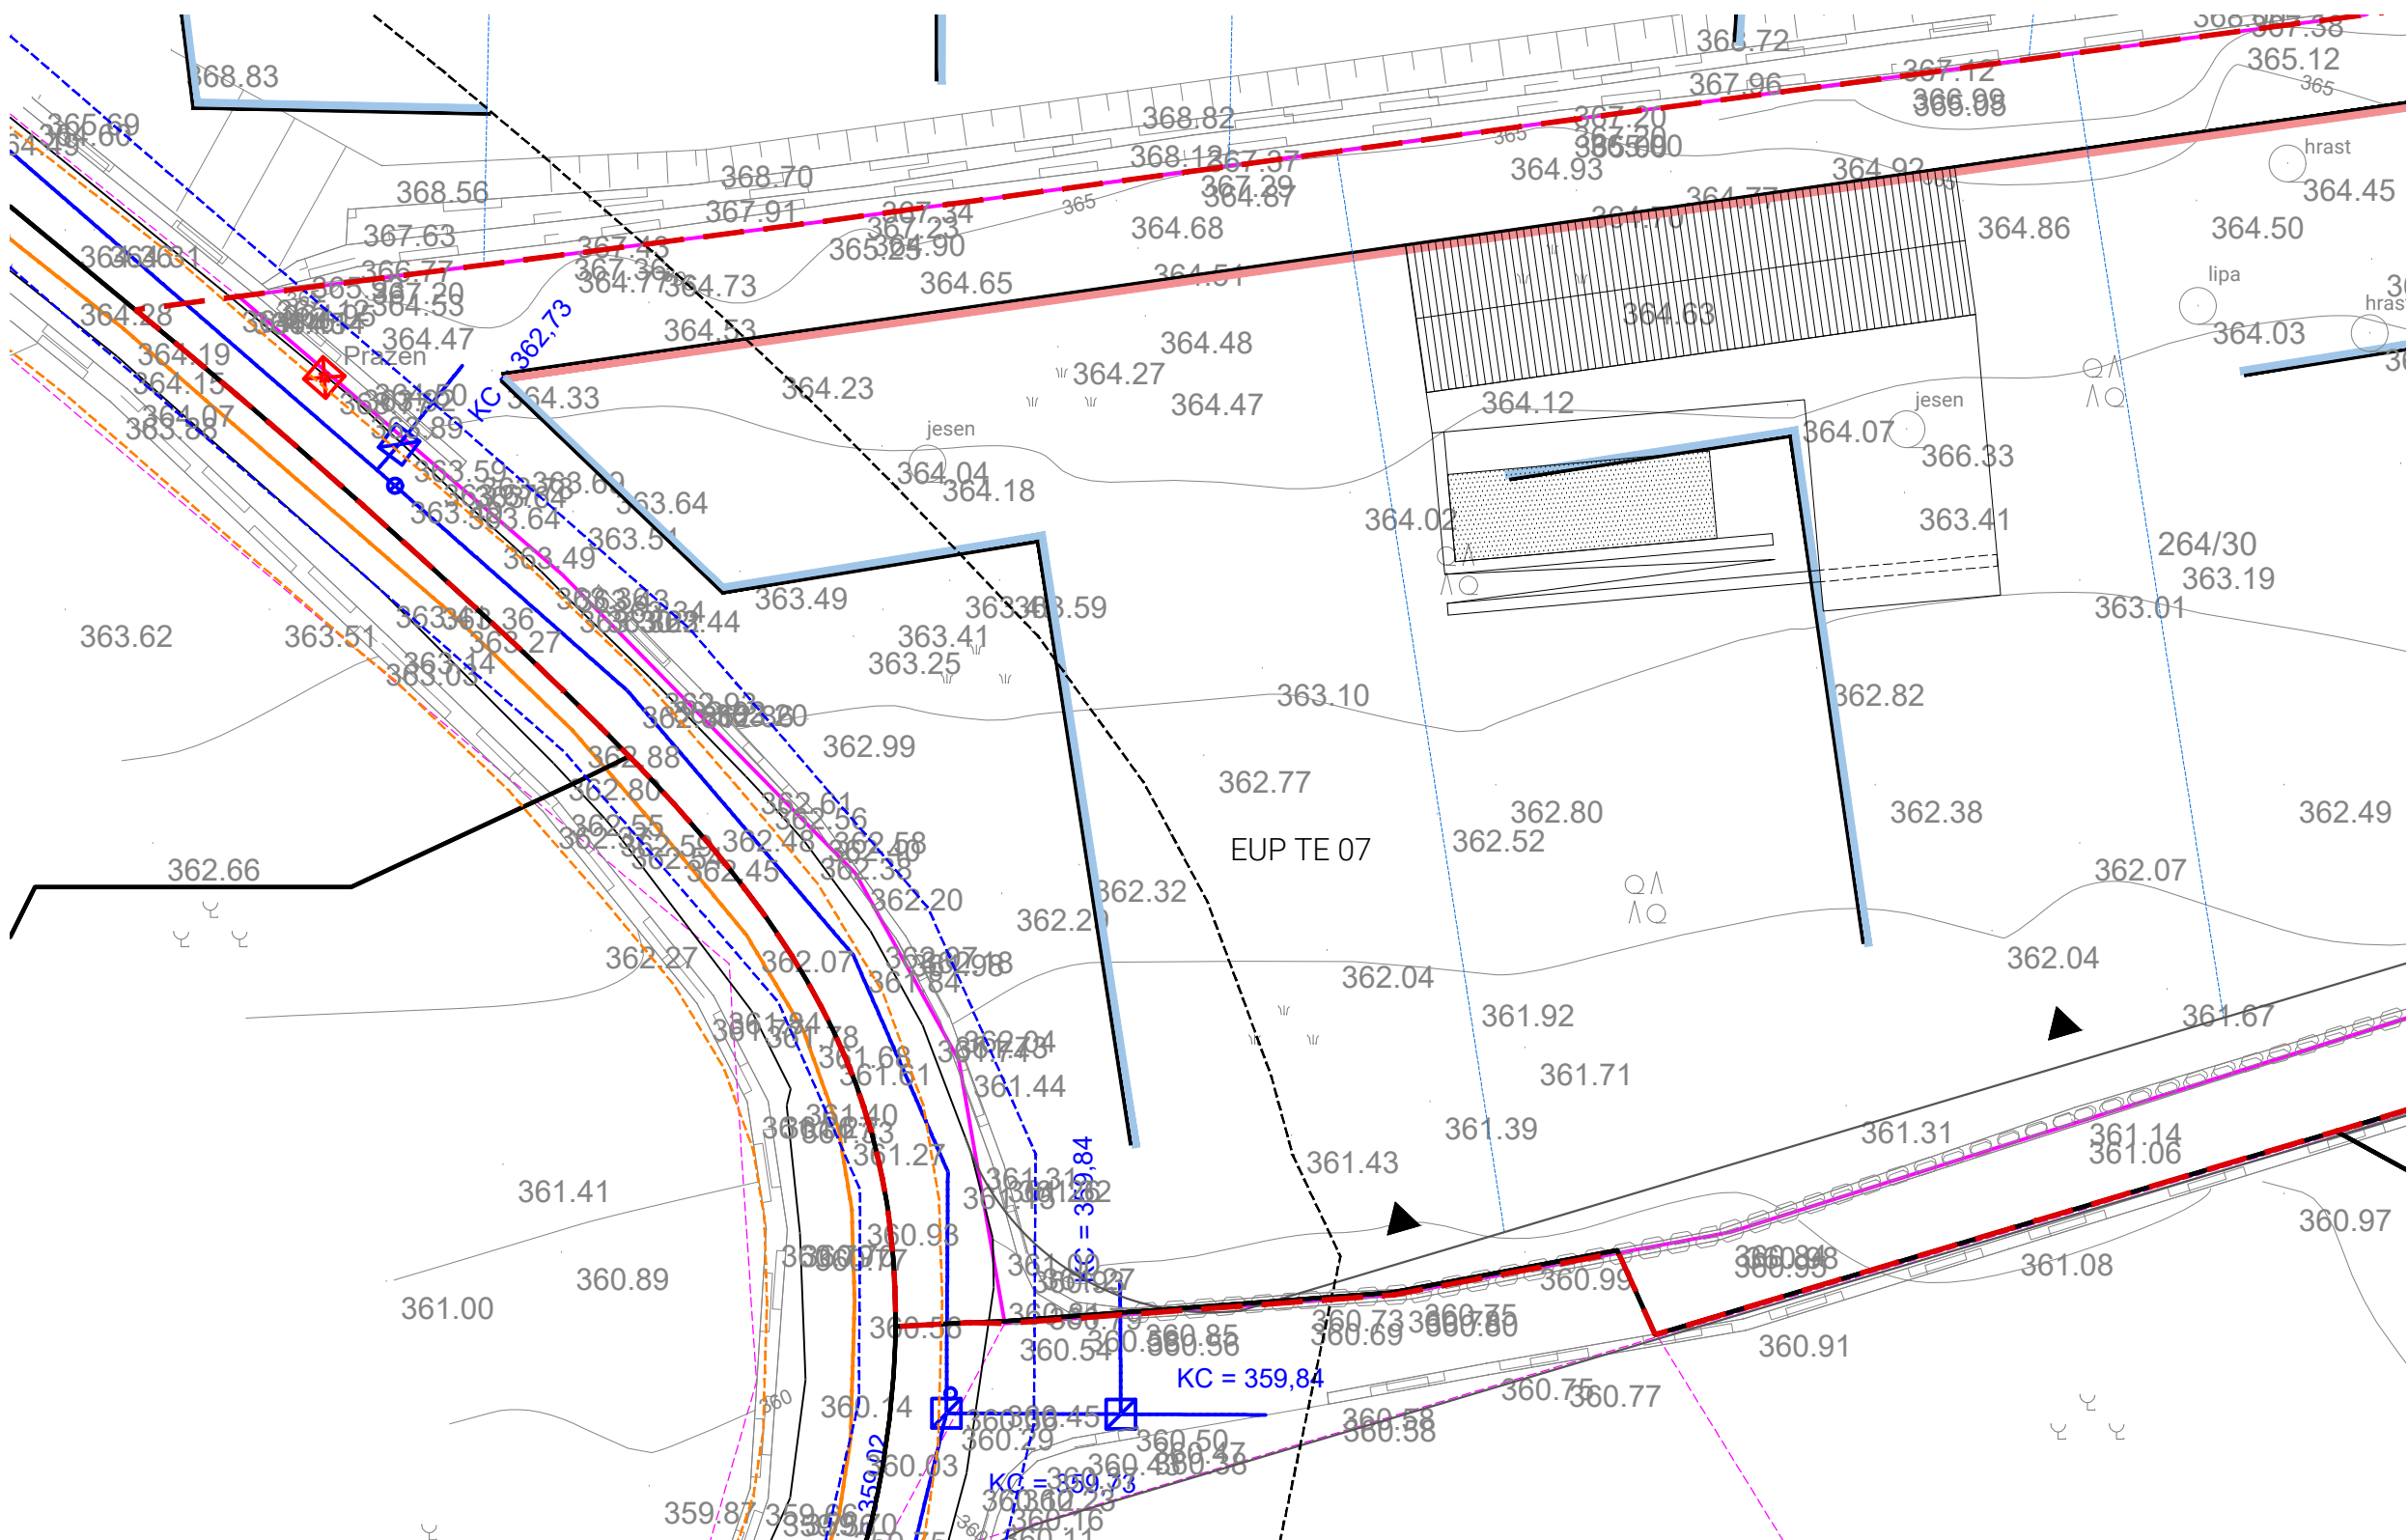

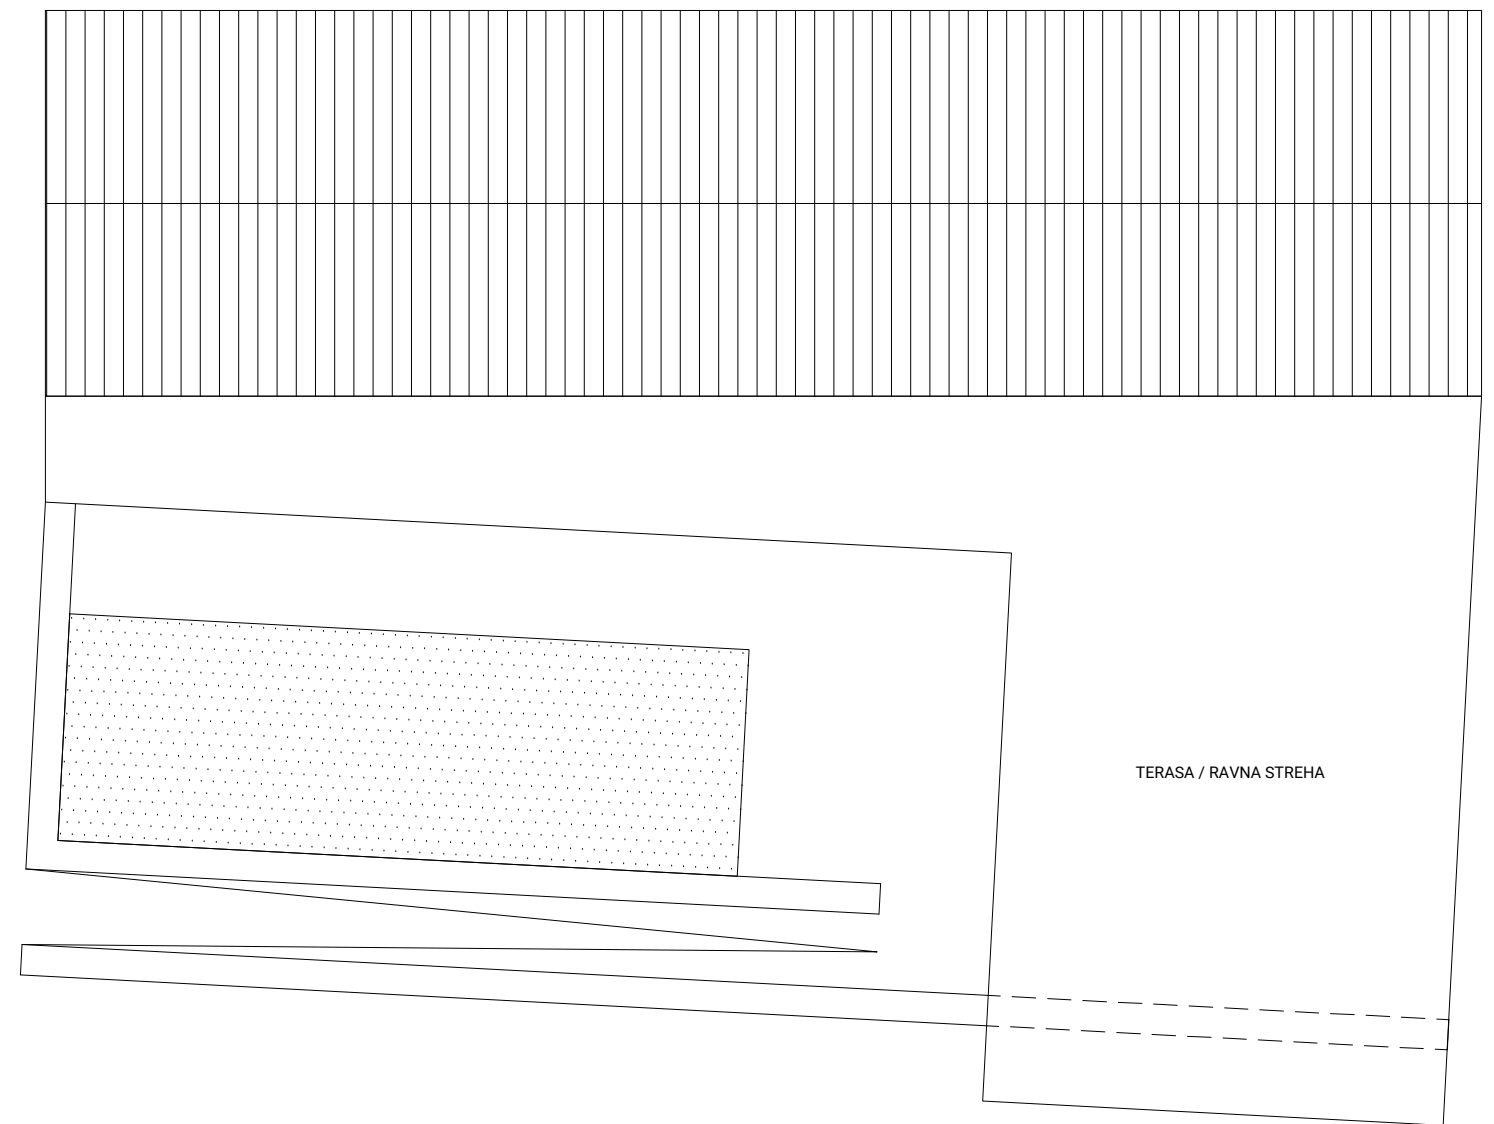


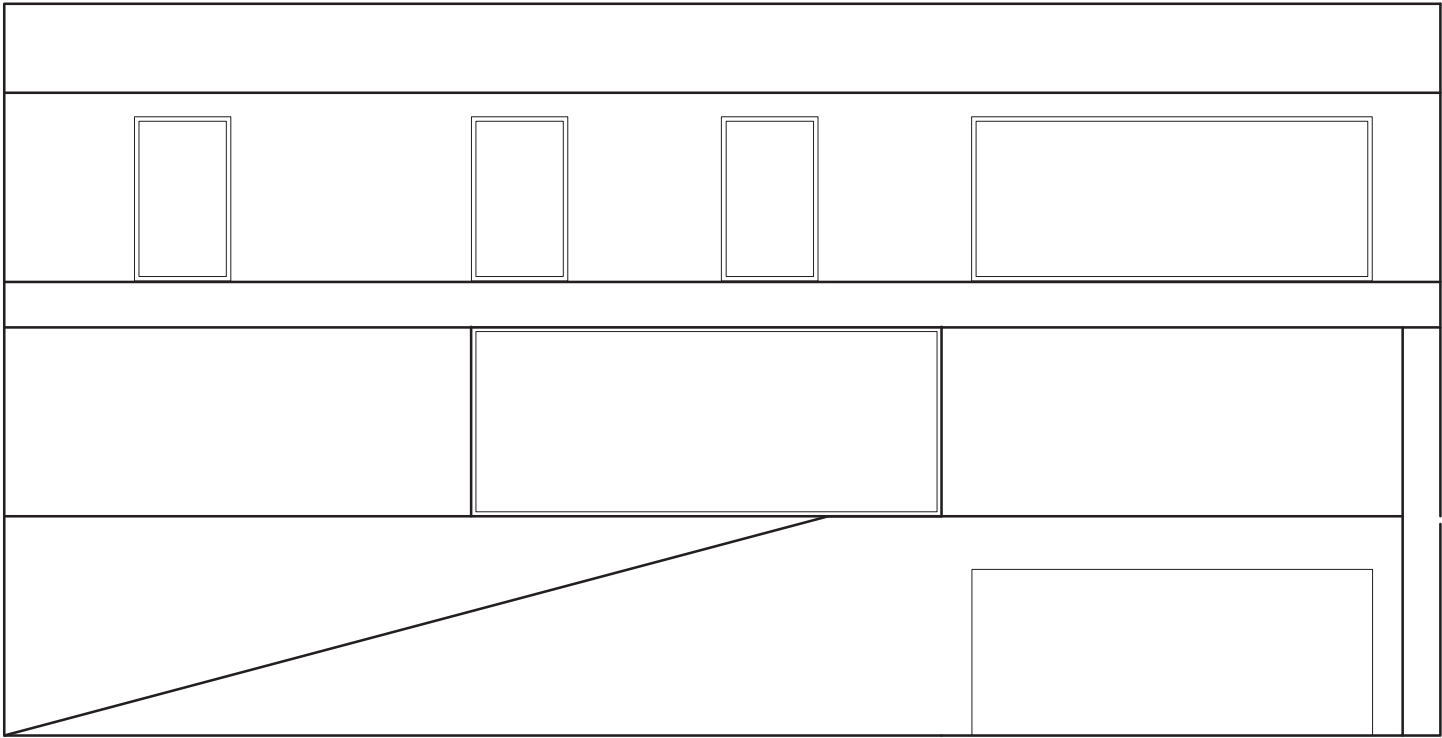


J FASADA

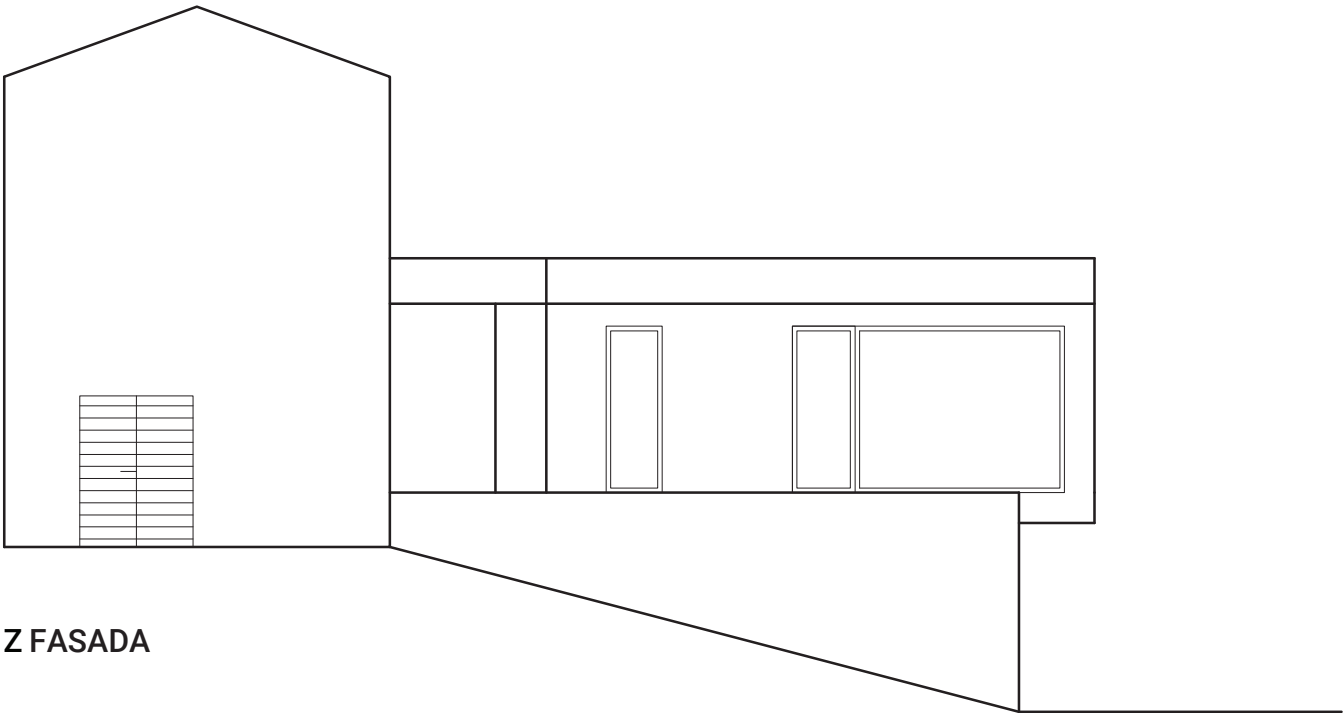

Z FASADA

 

S FASADA

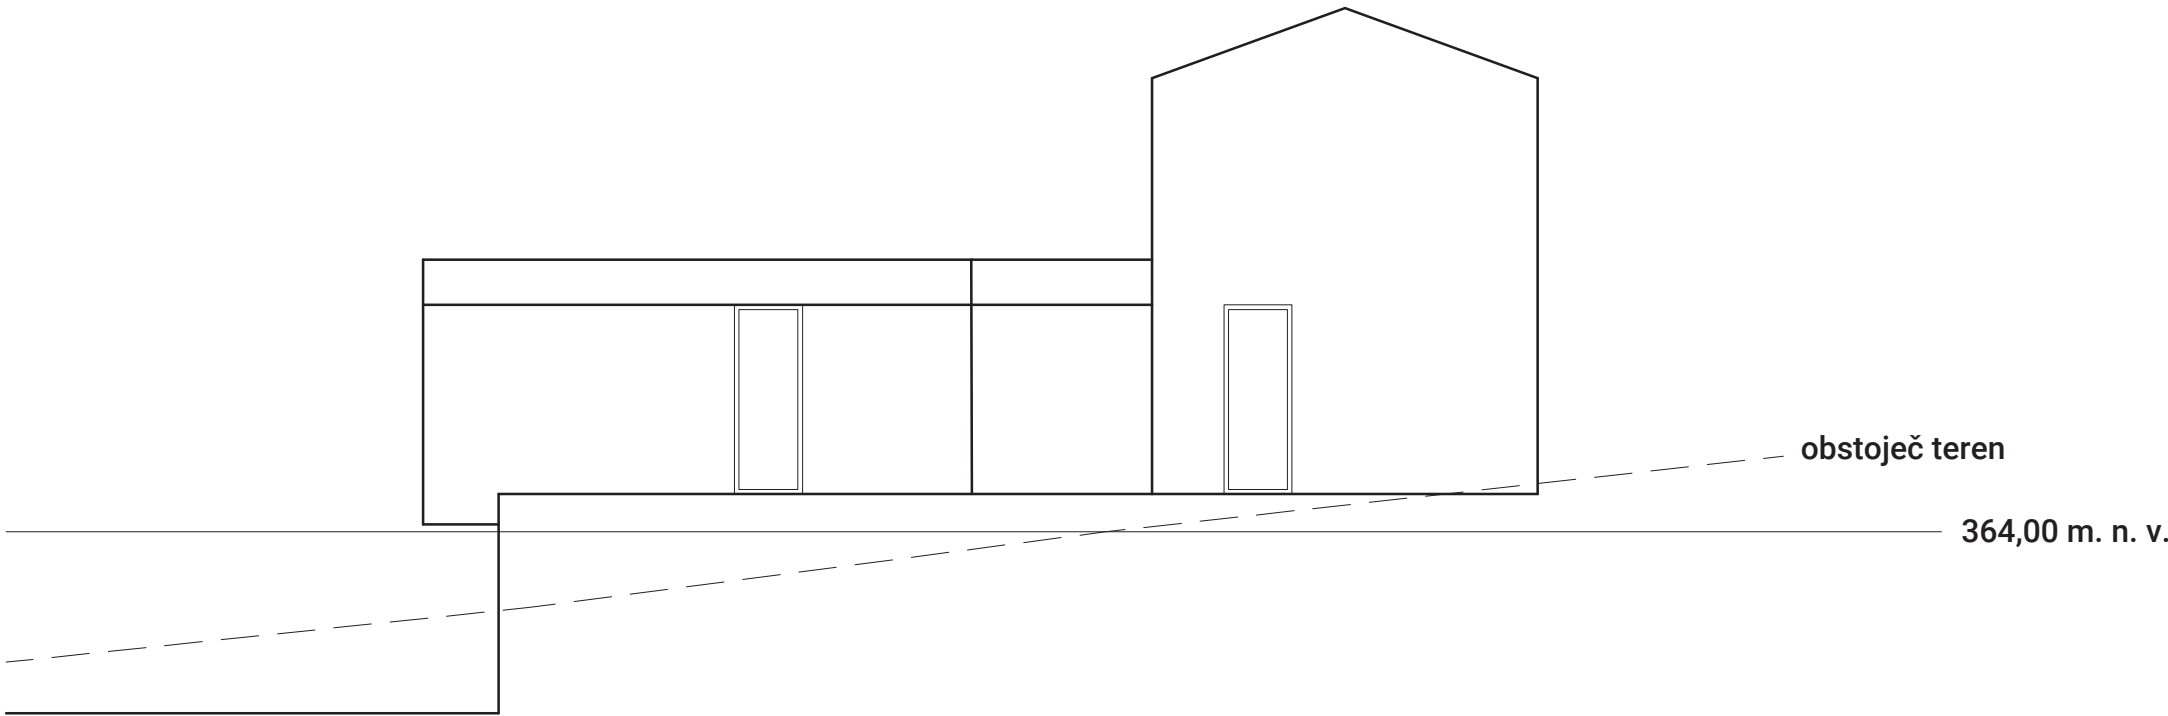

V FASADA